HALSTON ST.

LITTLE GREEN ST

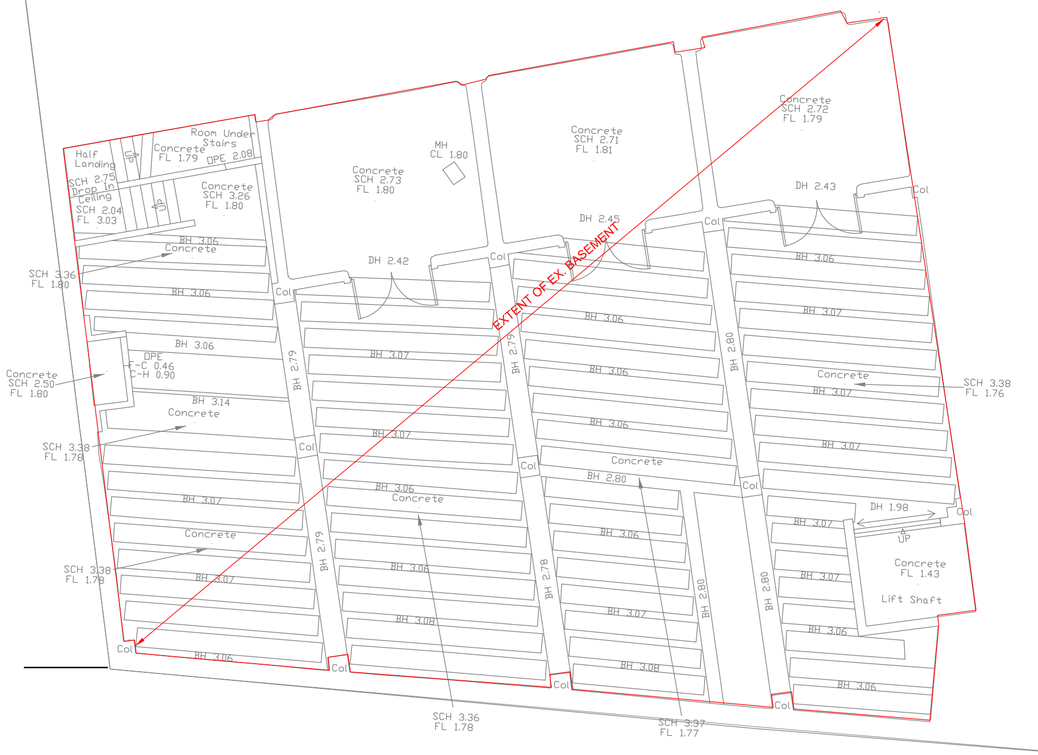

North

MARYS LN.

BLOCK A
EXISTING BASEMENT

SCALE 1:100

Rev	Date	Drn	Chk'd	Description
P1	04/09/2020	MG	FM	Issued for Final Planning
0	09/03/2020	MG	FM	Issued for Planning

LOHAN & DONNELLY
Consulting Engineers

13 Gardiner Place, Mountjoy Square, Dublin 1. T: 01 8787770
W: www.lohan-donnelly.com E: info@lohan-donnelly.com

Job: Developmemt of Market Lands for The Fruitmarket Partnership

Drawing: Block A Existing Basement Plan

Job No.	Drg. No.
19143	A102
Scale	Date
@A1	FEB'20
Drawn	Rev.
MG	P1