EXISTING CONTEXTUAL ELEVATIONS

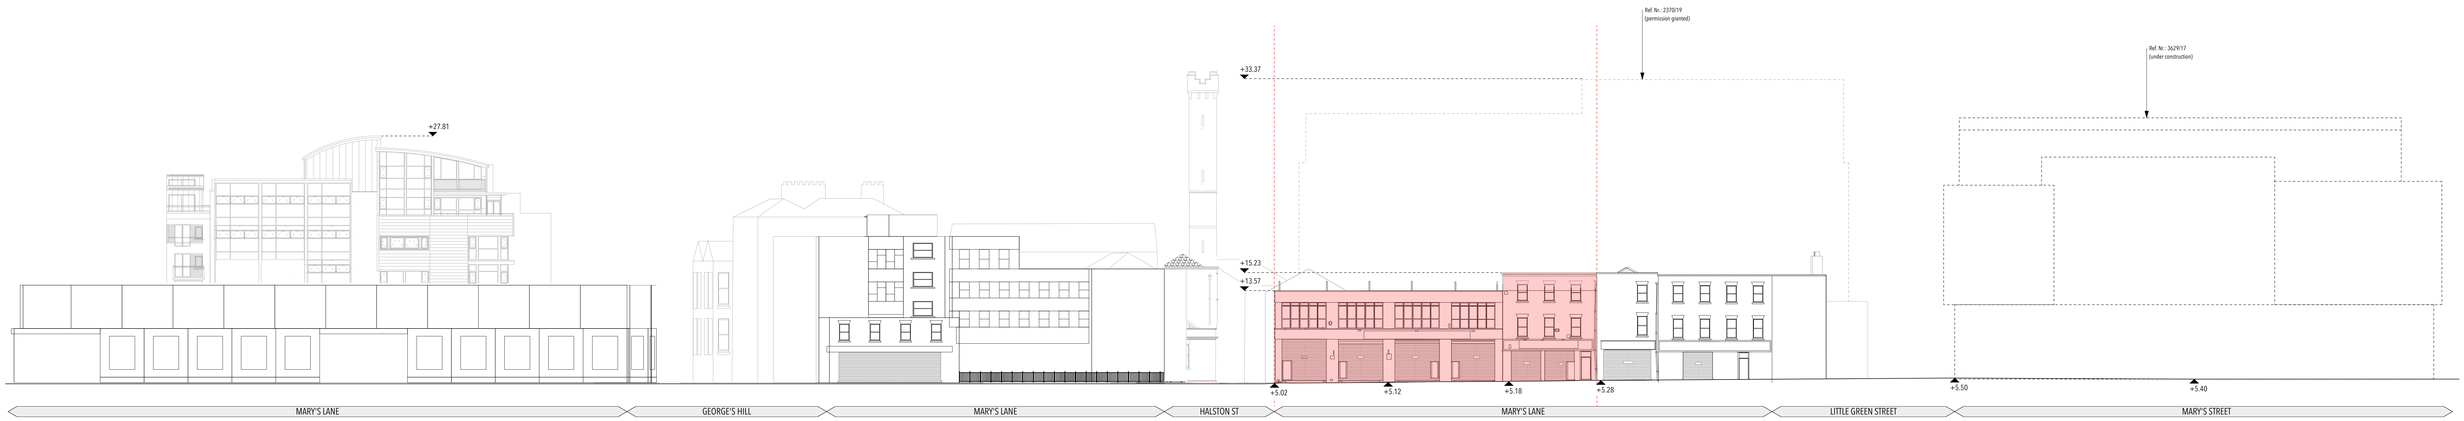

3 Existing Contextual Elevation C-C
Scale: 1:200

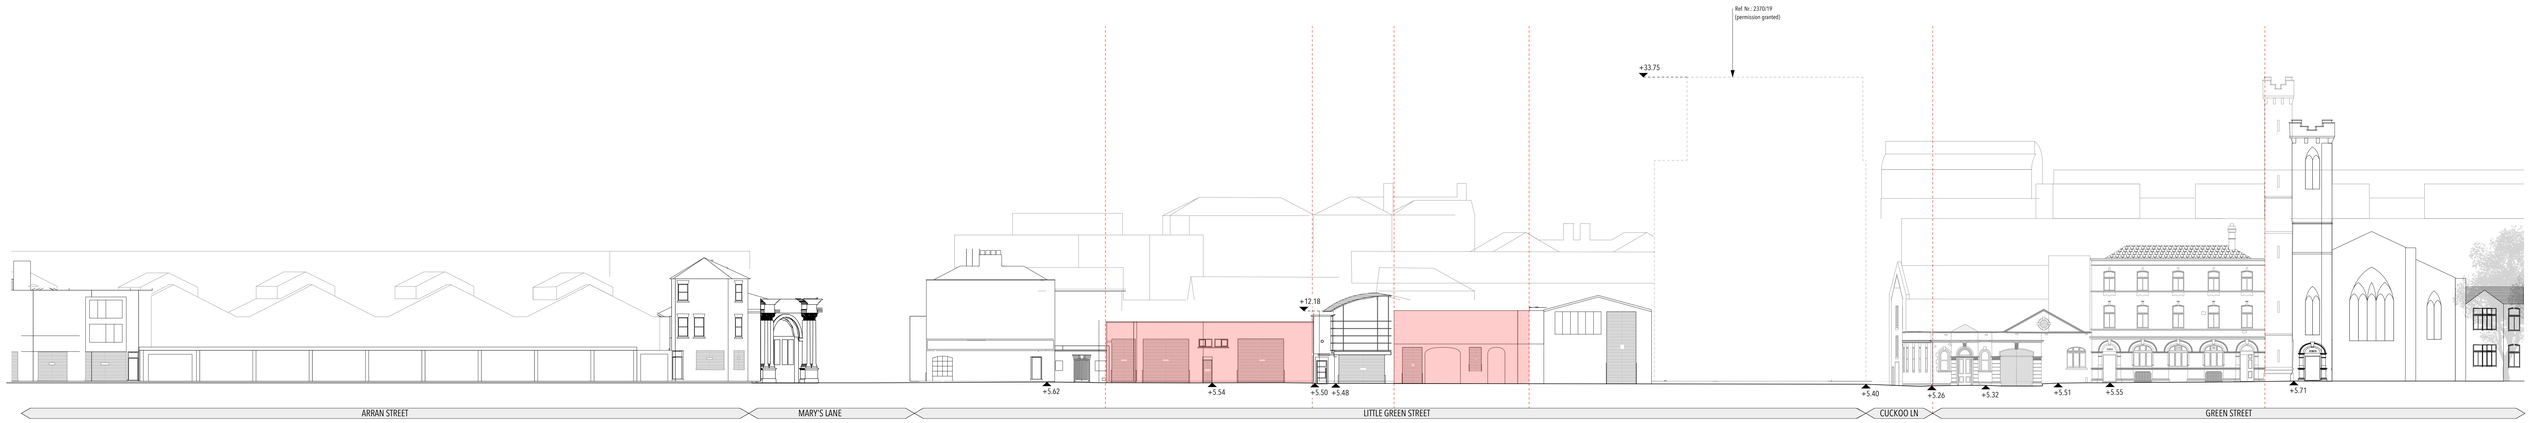

4 Existing Contextual Elevation D-D
Scale: 1:200

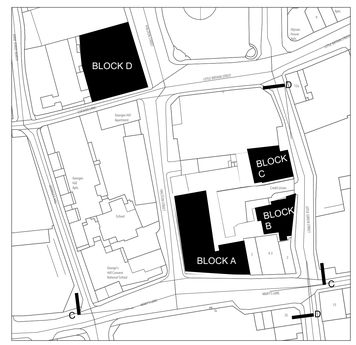

1 LEGEND
Scale: 1:1000

LEGEND

Extent of proposed demolition

Site boundary

0 50 75 100 125 150 mm

REV	DATE	NOTE

Kelly and Cogan
architects and design consultants
81 North King Street
Dublin 7
Tel.: 01-8721295
Fax: 01-8747476
Email: kellyand
cogan@indigo.ie

KELLIHER MILLER ARCHITECTS

Status: PLANNING

PROJECT: Developments of Markets Lands, Co Housing Development

DRAWING: Existing Contextual Elevations and Demolition CC-DD

DRAWN BY	CHECKED BY	DATE	SCALE	DRAWING NO.	REV. NO.	AMENDMENT
GOC	KK	Aug 20	1:200/1:500	1919-S-012		

THIS DRAWING IS COPYRIGHT. DO NOT SCALE. USE FIGURED DIMENSIONS ONLY